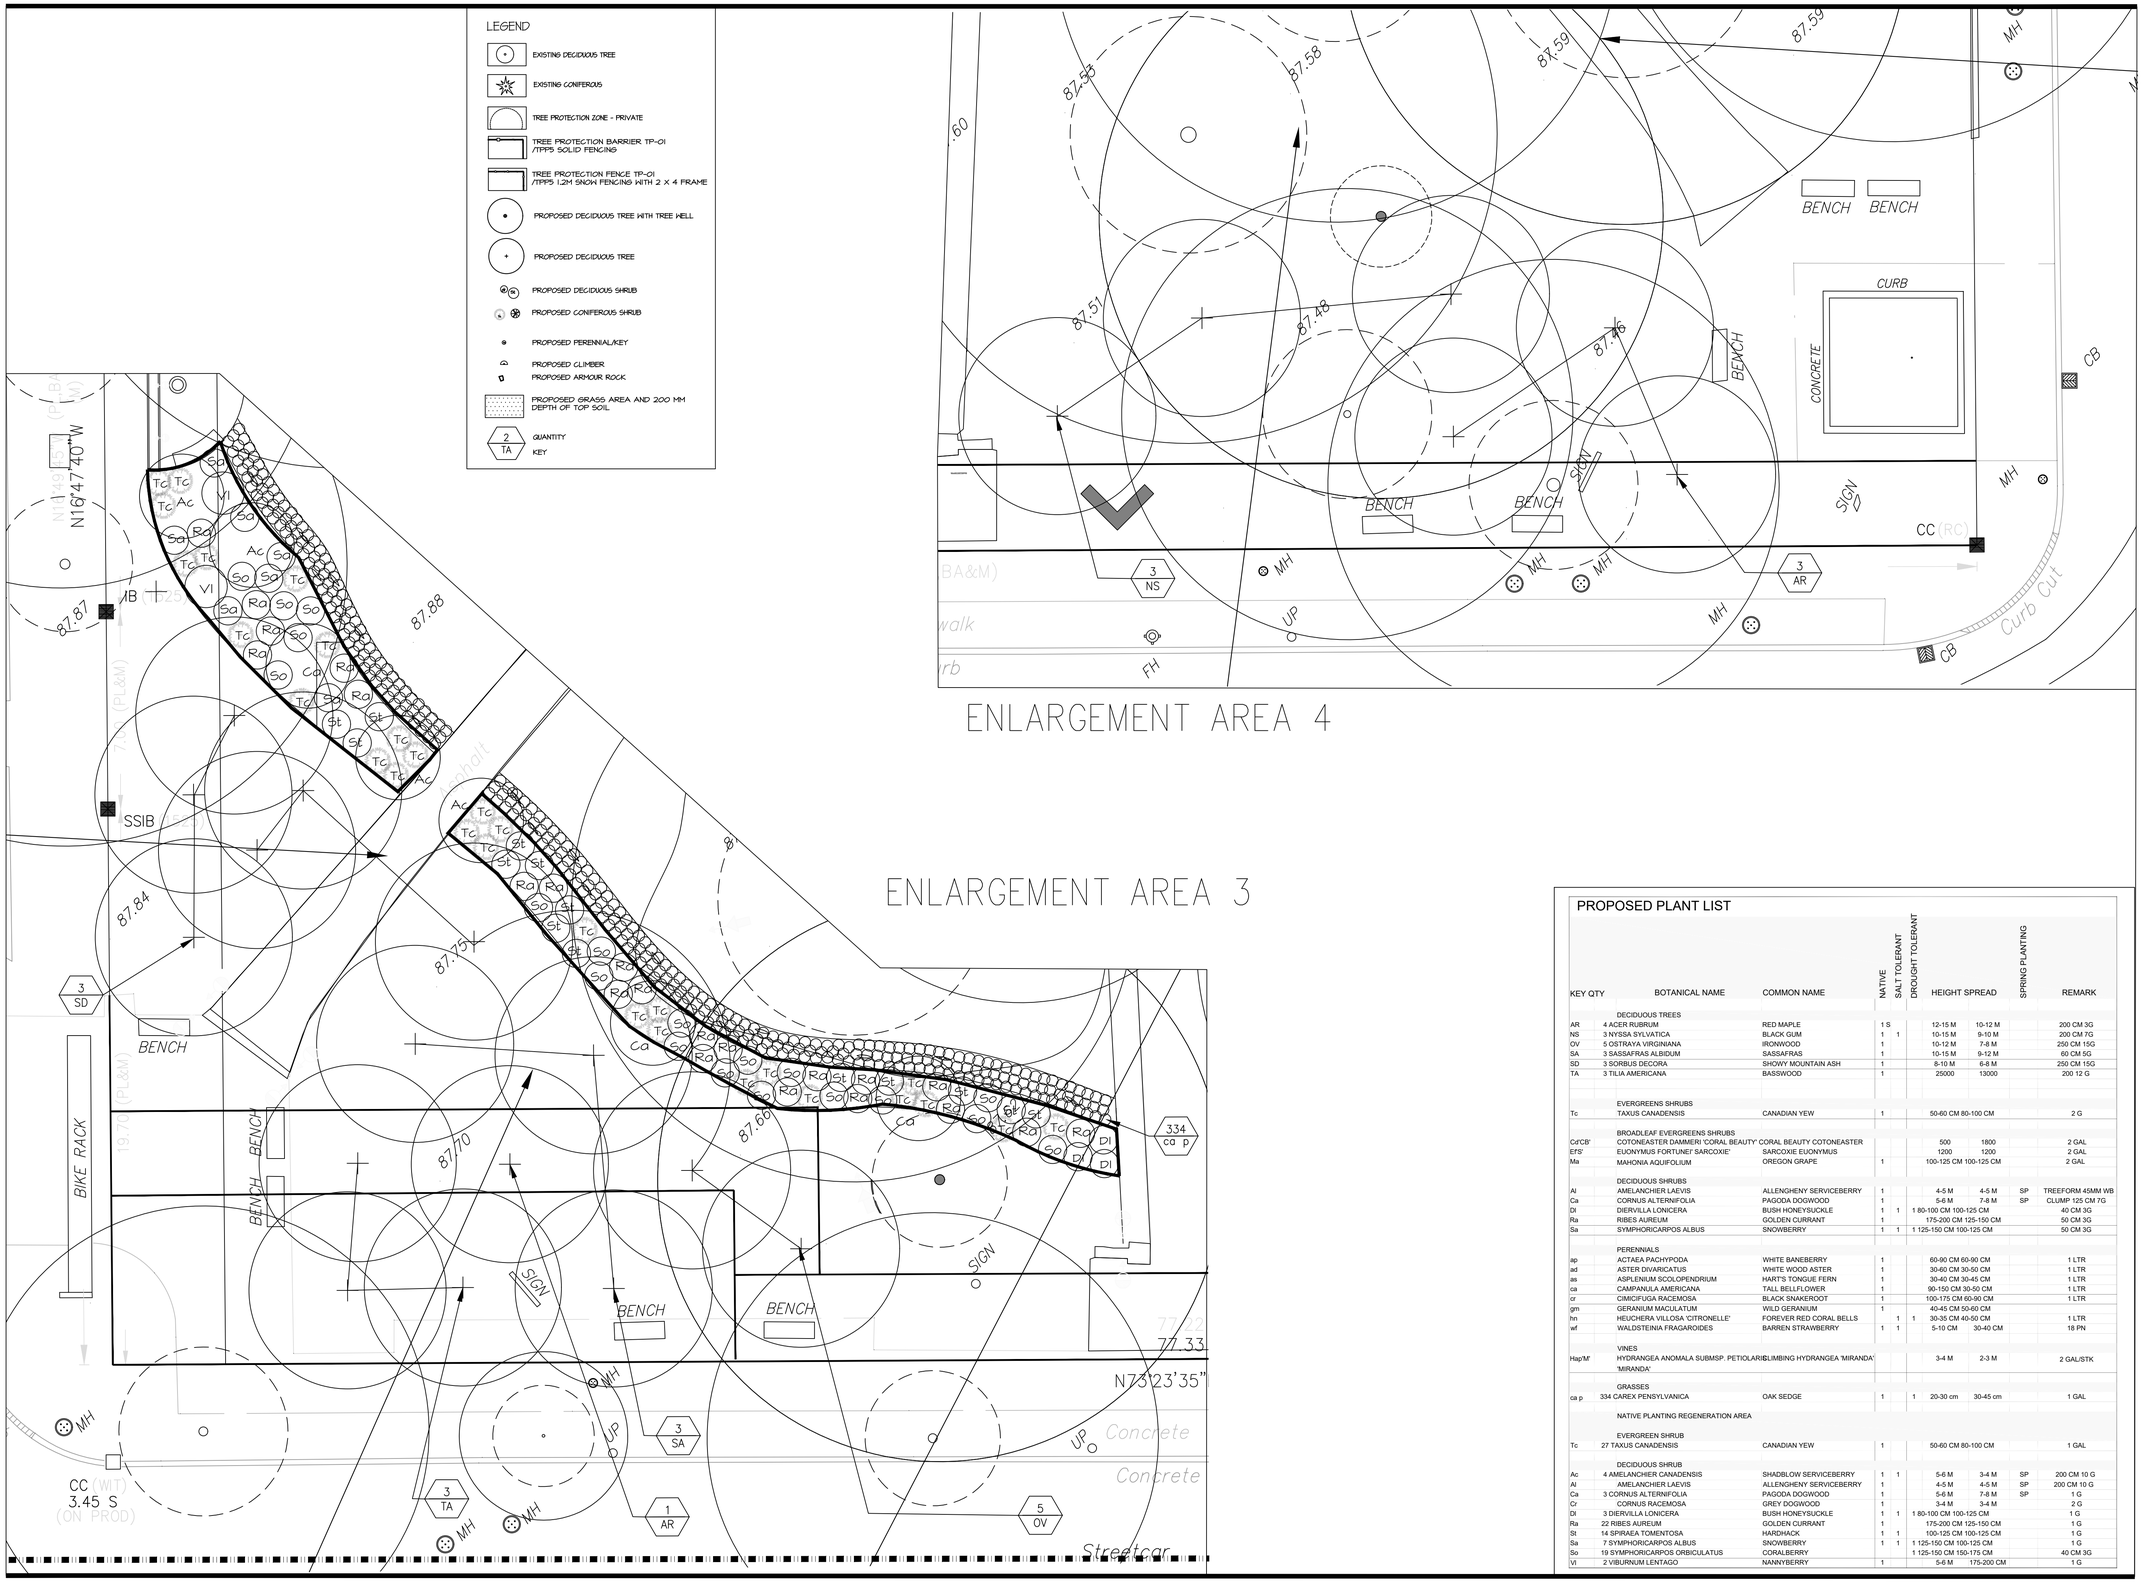

KEY	QTY	BOTANICAL NAME	COMMON NAME	NATIVE	SALT TOLERANT	DROUGHT TOLERANT	HEIGHT	SPREAD	SPRING PLANTING	REMARK
		DECIDUOUS TREES								
AR	4	ACER RUBRUM	RED MAPLE	1	S		12-15 M	10-12 M		200 CM 3G
NS	3	NYSSA SYLVATICA	BLACK GUM	1		1	10-15 M	9-10 M		200 CM 7G
OV	5	OSTRAYA VIRGINIANA	IRONWOOD	1			10-12 M	7-8 M		250 CM 15G
SA	3	SASSAFRAS ALBIDUM	SASSAFRAS	1			10-15 M	9-12 M		60 CM 5G
SD	3	SORBUS DECORA	SHOWY MOUNTAIN ASH	1			8-10 M	6-8 M		250 CM 15G
TA	3	TILIA AMERICANA	BASSWOOD	1			25000	13000		200 12 G
		EVERGREENS SHRUBS								
Tc		TAXUS CANADENSIS	CANADIAN YEW	1			50-60 CM	80-100 CM		2 G
		BROADLEAF EVERGREENS SHRUBS								
Cd'CB'		COTONEASTER DAMMERI 'CORAL BEAUTY'	CORAL BEAUTY COTONEASTER				500	1800		2 GAL
Ef'S'		EUONYMUS FORTUNEI' SARCOXIE'	SARCOXIE EUONYMUS				1200	1200		2 GAL
Ma		MAHONIA AQUIFOLIUM	OREGON GRAPE	1			100-125 CM	100-125 CM		2 GAL
		DECIDUOUS SHRUBS								
Al		AMELANCHIER LAEVIS	ALLENGHENY SERVICEBERRY	1			4-5 M	4-5 M	SP	TREEFORM 45MM WB
Ca		CORNUS ALTERNIFOLIA	PAGODA DOGWOOD	1			5-6 M	7-8 M	SP	CLUMP 125 CM 7G
Di		DIERVILLA LONICERA	BUSH HONEYSUCKLE	1		1	1 80-100 CM	100-125 CM		40 CM 3G
Ra		RIBES AUREUM	GOLDEN CURRANT	1			175-200 CM	125-150 CM		50 CM 3G
Sa		SYMPHORICARPOS ALBUS	SNOWBERRY	1		1	1 125-150 CM	100-125 CM		50 CM 3G
		PERENNIALS								
ap		ACTAEA PACHYPODA	WHITE BANEBERRY	1			60-90 CM	60-90 CM		1 LTR
ad		ASTER DIVARICATUS	WHITE WOOD ASTER	1			30-60 CM	30-50 CM		1 LTR
as		ASPLENIUM SCOLOPENDRIUM	HART'S TONGUE FERN	1			30-40 CM	30-45 CM		1 LTR
ca		CAMPANULA AMERICANA	TALL BELLFLOWER	1			90-150 CM	30-50 CM		1 LTR
cr		CIMICIFUGA RACEMOSA	BLACK SNAKEROOT	1			100-175 CM	60-90 CM		1 LTR
gm		GERANIUM MACULATUM	WILD GERANIUM	1			40-45 CM	50-60 CM		
hm		HEUCHERA VILLOSA 'CITRONELLE'	FOREVER RED CORAL BELLS		1	1	30-35 CM	40-50 CM		1 LTR
wf		WALDSTEINIA FRAGAROIDES	BARREN STRAWBERRY	1	1		5-10 CM	30-40 CM		18 PN
		VINES								
Hap'M'		HYDRANGEA ANOMALA SUBMSP. PETIOLARIS	CLIMBING HYDRANGEA 'MIRANDA' 'MIRANDA'				3-4 M	2-3 M		2 GAL/STK
		GRASSES								
ca p	334	CAREX PENSYLVANICA	OAK SEDGE	1		1	20-30 cm	30-45 cm		1 GAL
		NATIVE PLANTING REGENERATION AREA								
		EVERGREEN SHRUB								
Tc	27	TAXUS CANADENSIS	CANADIAN YEW	1			50-60 CM	80-100 CM		1 GAL
		DECIDUOUS SHRUB								
Ac	4	AMELANCHER CANADENSIS	SHADBLOW SERVICEBERRY	1	1		5-6 M	3-4 M	SP	200 CM 10 G
Al		AMELANCHER LAEVIS	ALLENGHENY SERVICEBERRY	1			4-5 M	4-5 M	SP	200 CM 10 G
Ca	3	CORNUS ALTERNIFOLIA	PAGODA DOGWOOD	1			5-6 M	7-8 M	SP	1 G
Cr		CORNUS RACEMOSA	GREY DOGWOOD	1			3-4 M	3-4 M		2 G
Di	3	DIERVILLA LONICERA	BUSH HONEYSUCKLE	1	1	1	80-100 CM	100-125 CM		1 G
Ra	22	RIBES AUREUM	GOLDEN CURRANT	1			175-200 CM	125-150 CM		1 G
St	14	SPIRAEA TOMENTOSA	HARDHACK	1	1		100-125 CM	100-125 CM		1 G
Sa	7	SYMPHORICARPOS ALBUS	SNOWBERRY	1	1	1	125-150 CM	100-125 CM		1 G
So	19	SYMPHORICARPOS ORBICULATUS	CORALBERRY				1 125-150 CM	150-175 CM		40 CM 3G
Vl	2	VIBURNUM LENTAGO	NANNYBERRY	1			5-6 M	175-200 CM		1 G

Key Plan

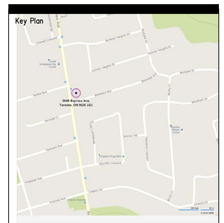

NOTE:

CONTRACTOR TO CHECK AND VERIFY ALL DIMENSIONS ON SITE AND REPORT ANY DISCREPANCIES TO THE LANDSCAPE ARCHITECT PRIOR TO PROCEEDING WITH THE WORK.

DO NOT SCALE THE DRAWINGS

ALL DRAWINGS, SPECIFICATION AND RELATED DOCUMENTS, ARE THE COPYRIGHT PROPERTY OF THE LANDSCAPE ARCHITECT AND MUST BE RETURNED UPON REQUEST. REPRODUCTION OF DRAWINGS, SPECIFICATIONS AND RELATED DOCUMENTS IN WHOLE OR IN PART IS PROHIBITED WITHOUT THE LANDSCAPE ARCHITECT'S WRITTEN CONSENT.

THIS DRAWINGS IS NOT TO BE USED FOR THE CONSTRUCTION UNTIL STAMPED AND COUNTERSIGNED BY THE LANDSCAPE ARCHITECT:

LANDSCAPE ARCHITECT'S SIGNATURE

DATE:

No.	Revision	Date

No.	Issued for	Date
1	FOR PRESENTATION	02-FEB-2023

Drawing Title

ENLARGEMENT
PLANTING PLAN
3 & 4

Project

McGILL SQUARE PARK

METROPOLITAN UNITED CHRUCH
56 QUEEN ST. E. TORONTO, ON.

Judith S Wright
905-426-9815 www.judithswright.com
LANDSCAPE ARCHITECT
CONSULTING ARBORIST

Scale 1:100	Drawing Number –
Drawn by – JSW	L11
Checked by – JSW	
File Number – 2021-22	
Date – NOVEMBER 2022	